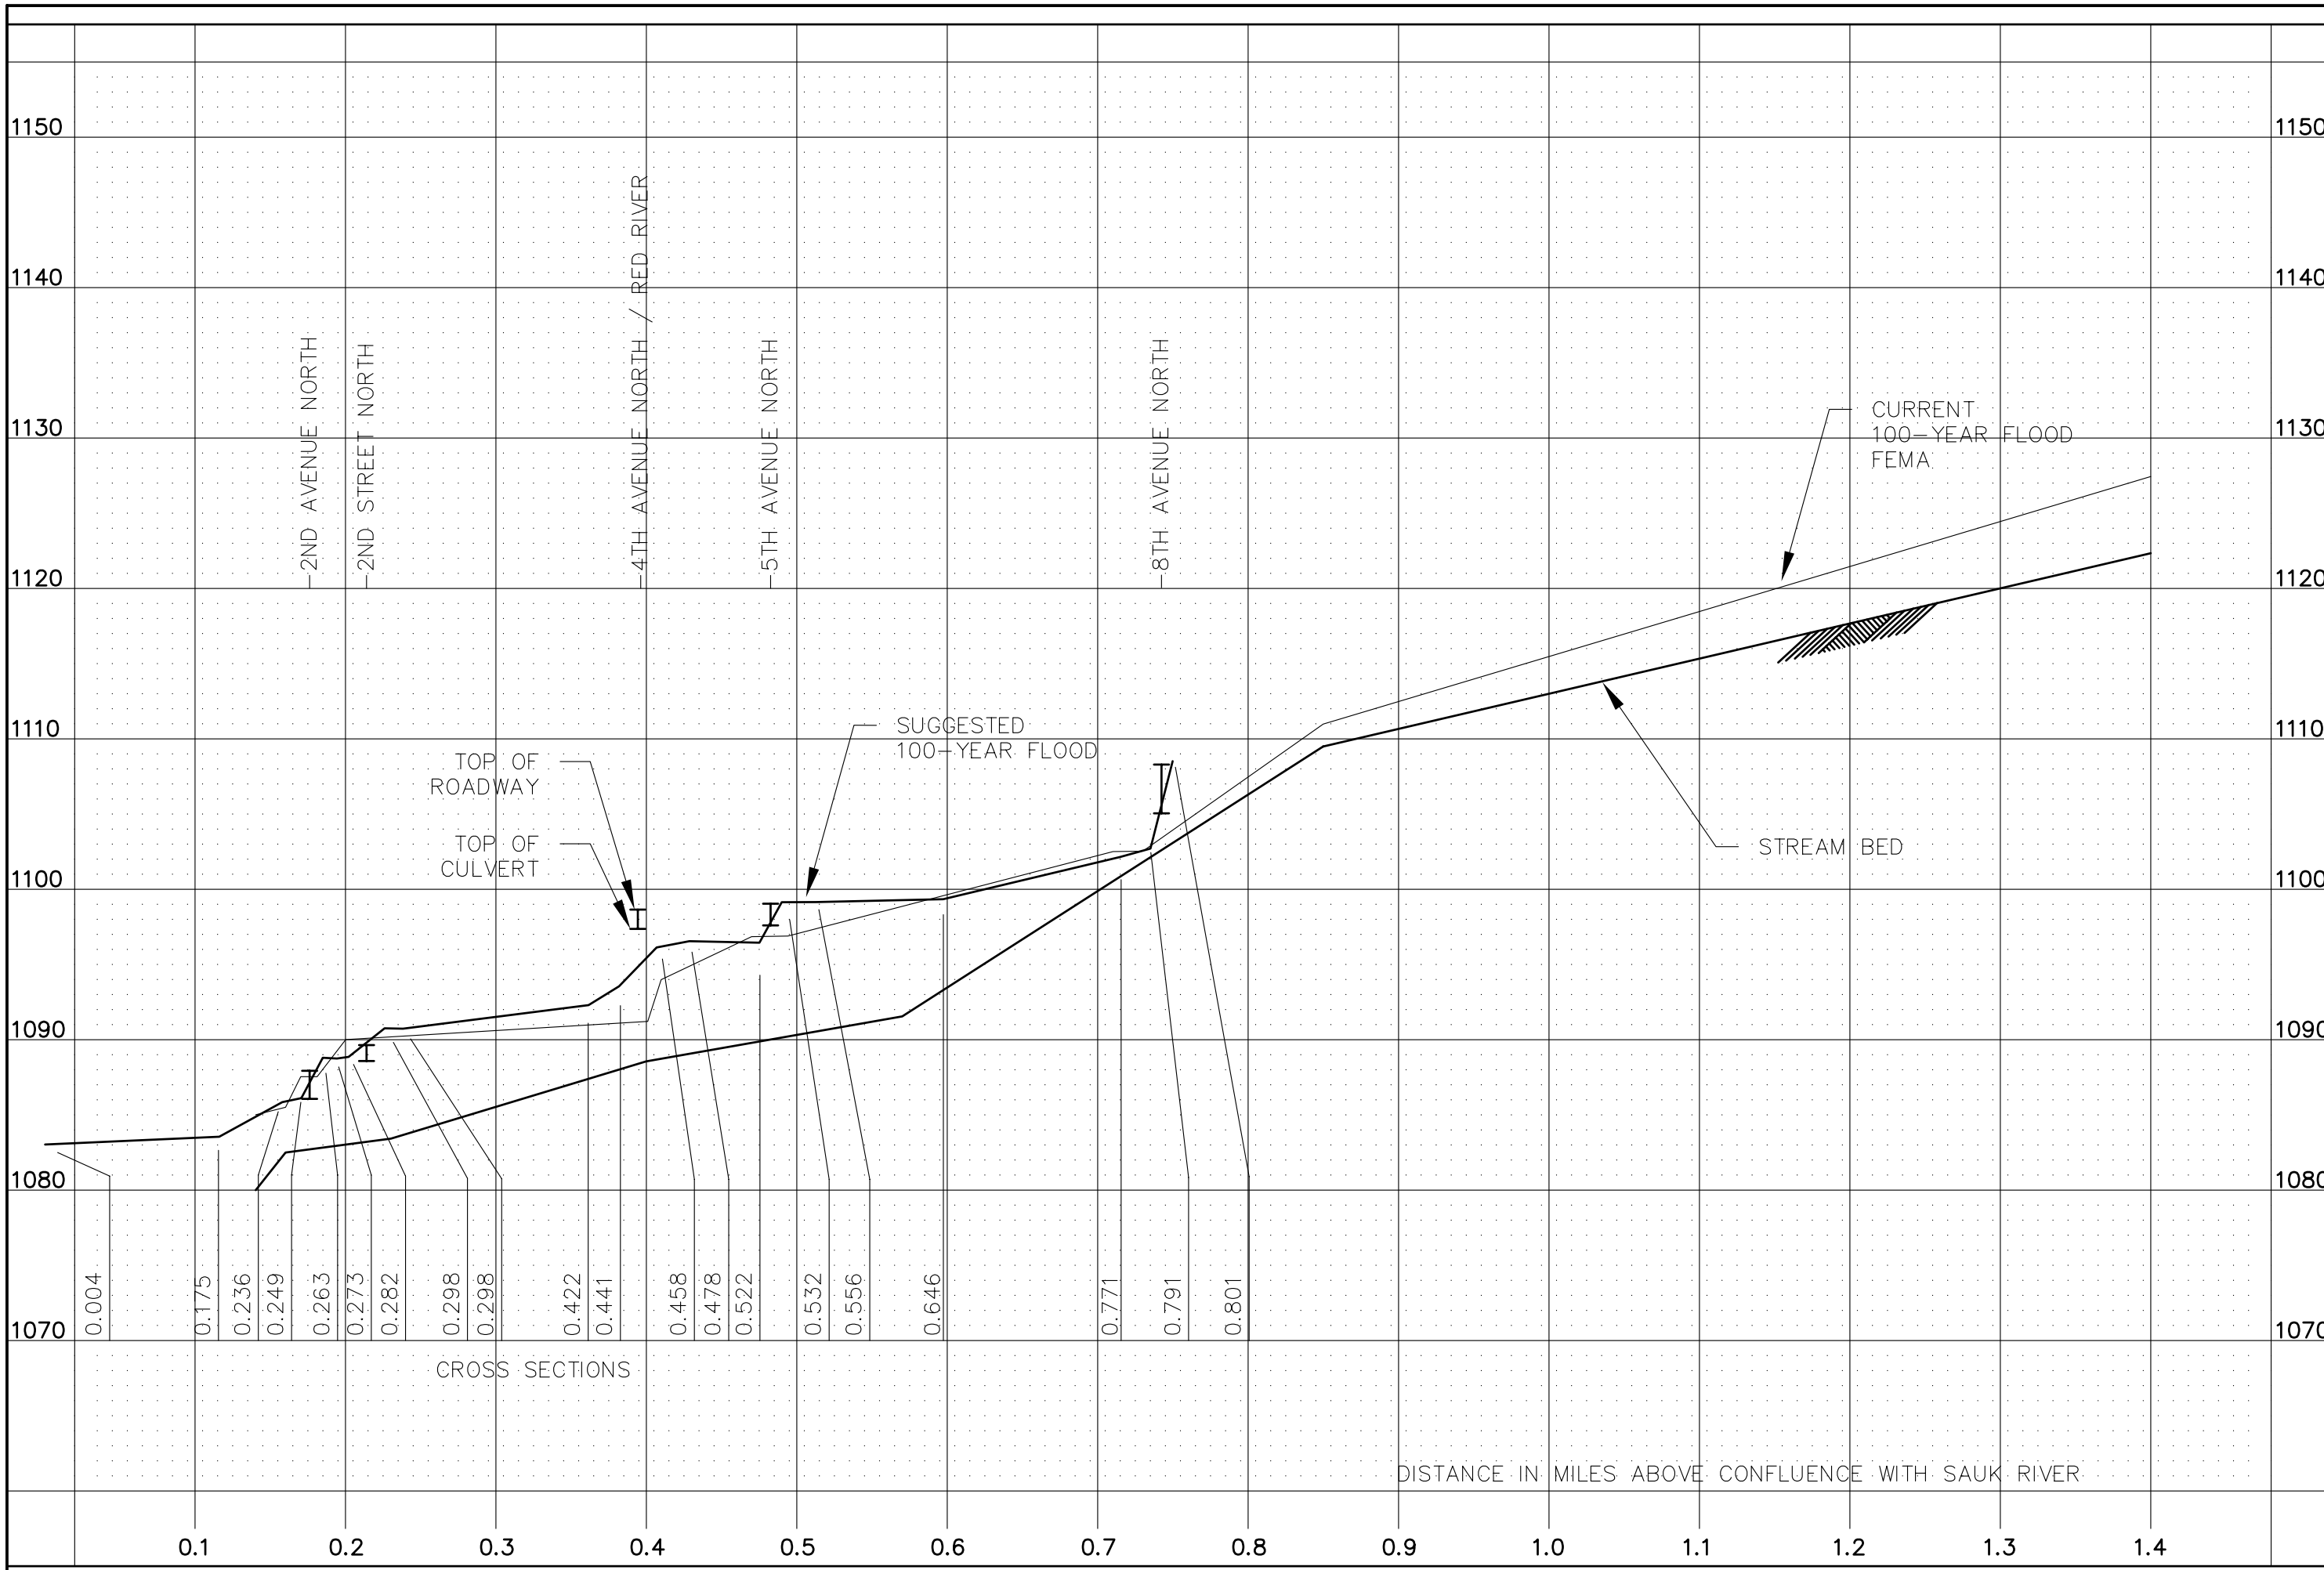

© BONESTROO, WILLIAMSON, KOTSMITH & ASSOCIATES, INC. 2003

G:\proj\993\993104\cad\LDD 993-99-104\dwg\993991040NR-FIG.dwg

Bonestroo Williamson Kotsmith
Engineers Architects Surveyors

PROFILE

BREWERY CREEK
WATER SURFACE PROFILE
COLD SPRING, MINNESOTA

PROJ. NO.
SHEET NO.

FIG 6