©2006 Westwood Professional Services, Inc.

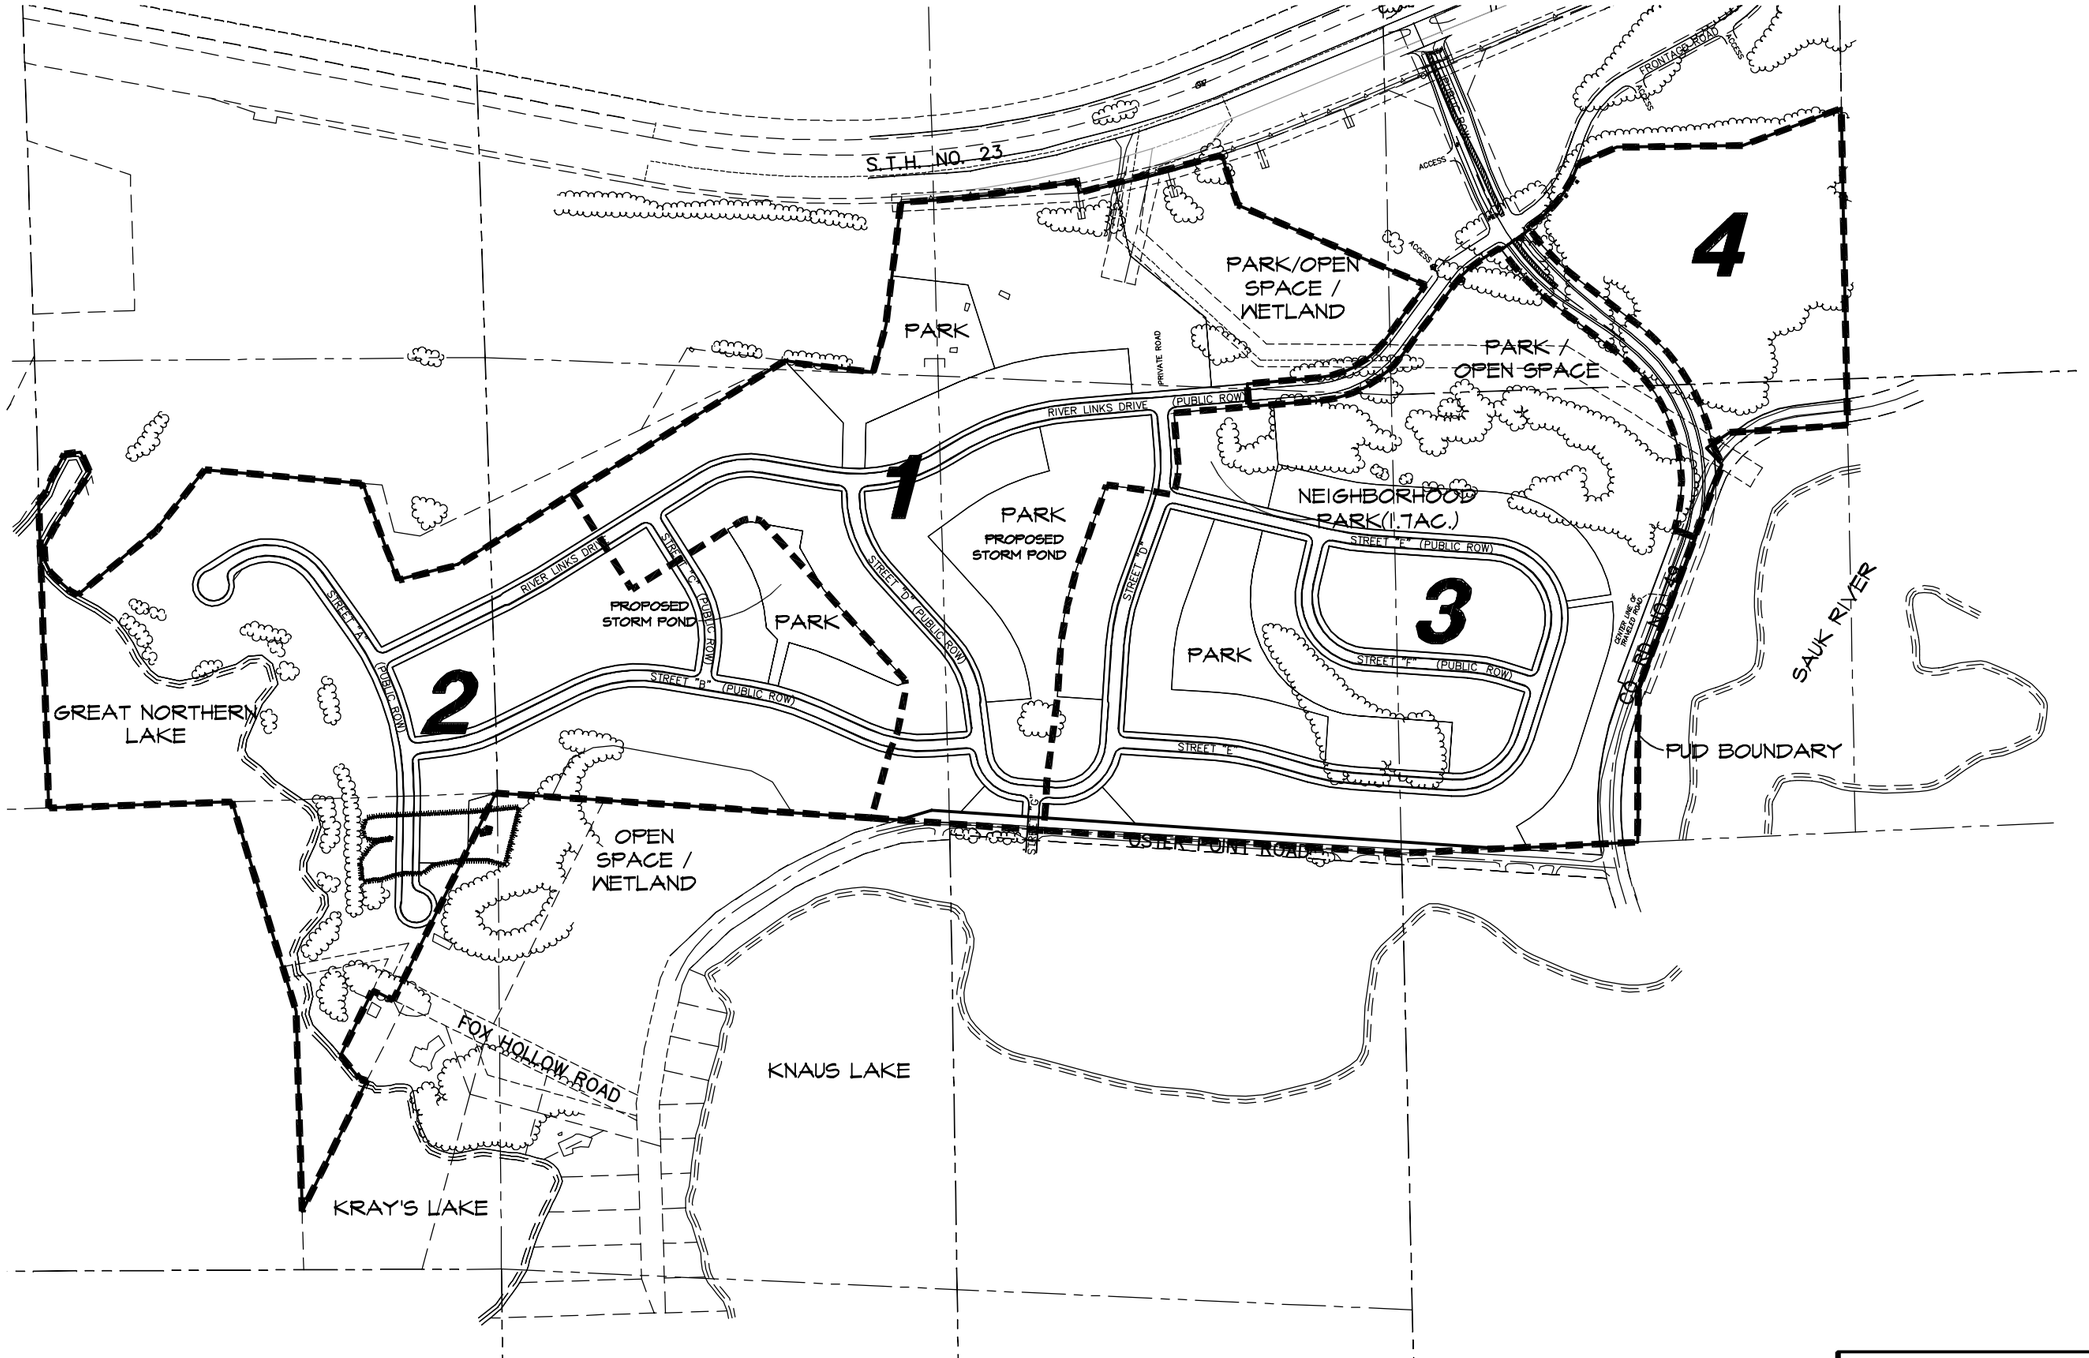

D:\20015143.01\dwg\20015143.01SKP06.dwg 7/21/2006 9:34:41 AM CST

20015143.01SKP06.DWG

Date: 07/21/06 Sheet: 4 OF 10

Westwood

Westwood Professional Services, Inc.
3701 12th St. N., Suite 200
St. Cloud, MN 56303
PHONE 320-253-9495
FAX 320-253-9727
TOLL FREE 1-800-270-9495
www.westwoodps.com

I hereby certify that this plan was prepared by me or under my direct supervision and that I am a duly licensed LANDSCAPE ARCHITECT under the laws of the State of Minnesota.

Timothy W. Erkkila

Date 7/21/06 License No. 12239

Revisions:

Designed: TWE/CEP
Checked: TWE
Drawn: NK/MPM
Record Drawing by/date

Prepared for:

DJP Properties
Paul Steil
17116 Honeysuckle Road
Cold Spring, MN 56320

RIVER LINKS

Cold Springs, Minnesota

Phasing Plan