DRAFT

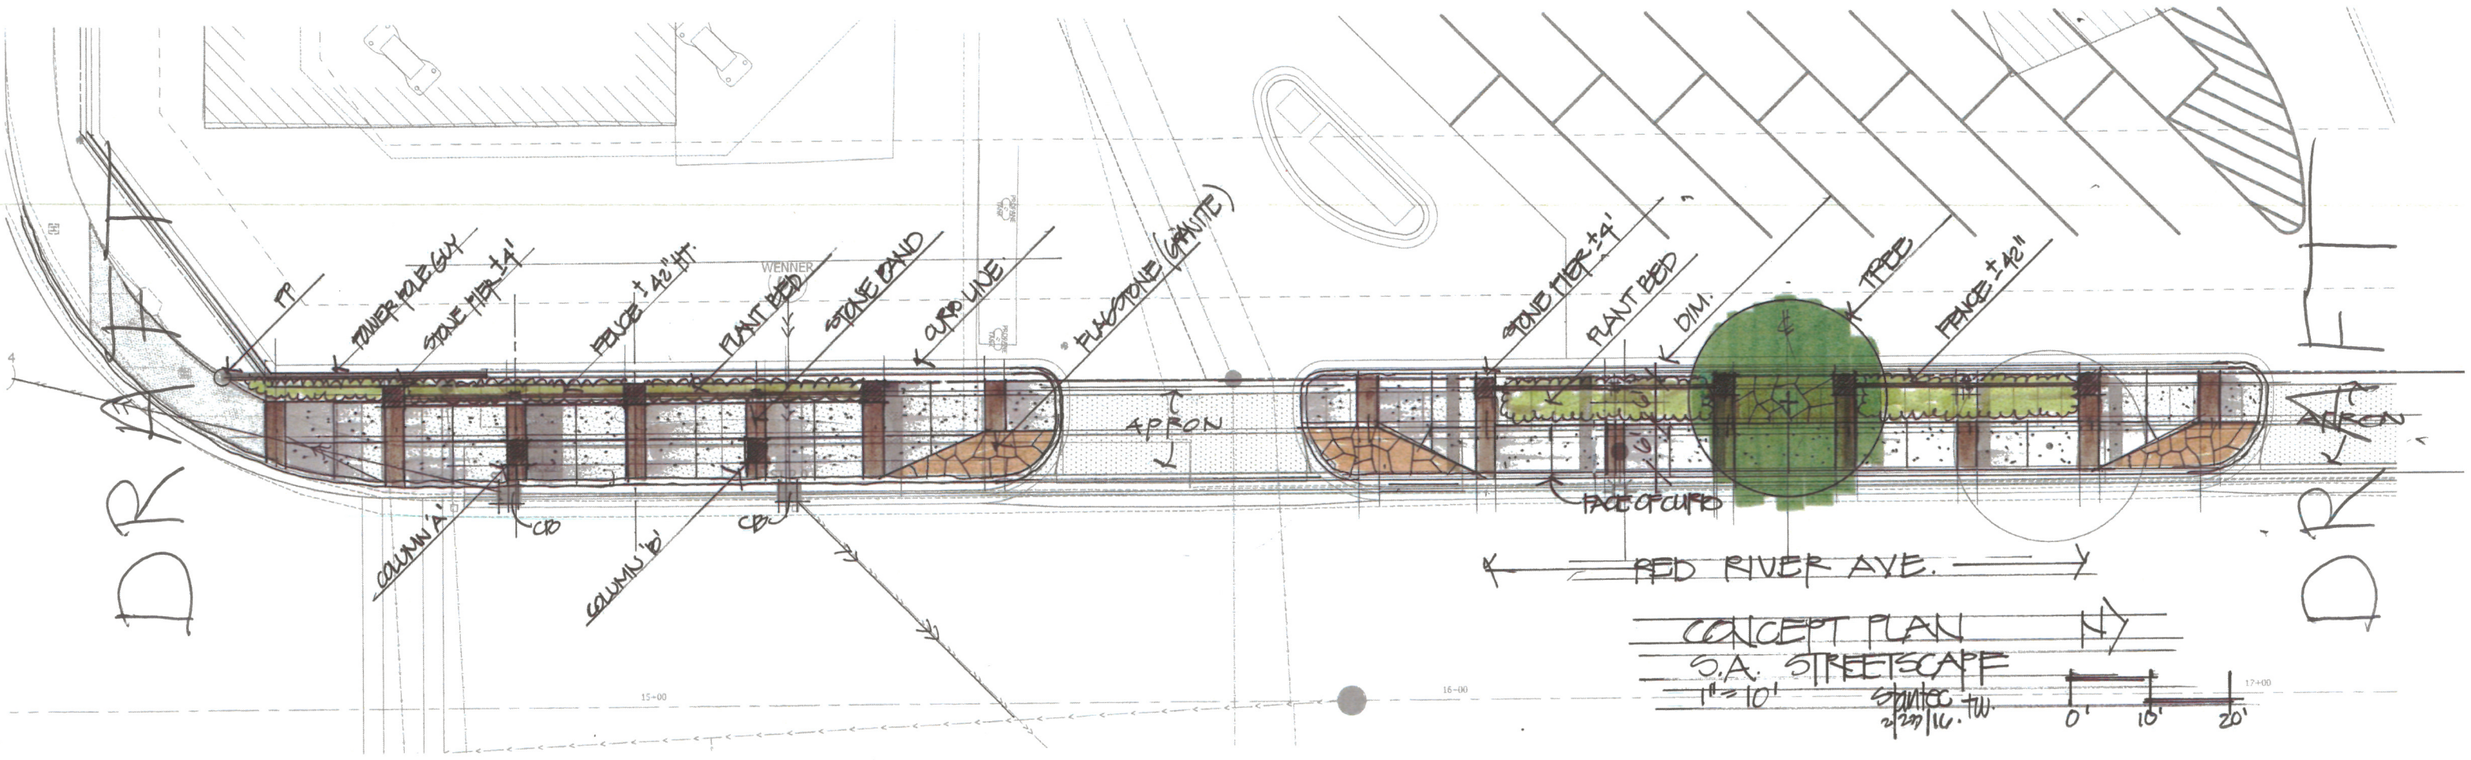

PP
POWER POLE GUY
STONE PIER ±4'
FENCE ±42" HT.
PLANT BED
STONE BAND
CURB LINE
FLAGSTONE (GRANITE)
APRON
COLUMN 'A'
CB
COLUMN 'B'
CB
STONE PIER ±4'
PLANT BED
DIM.
TREE
FENCE ±42"
FACE OF CURB
RED RIVER AVE.
CONCEPT PLAN
S.A. STREETSCAPE
1"=10'
N
0'
10'
20'

DRAFT